Large Office - Enabled Fixtures
With Daylighting

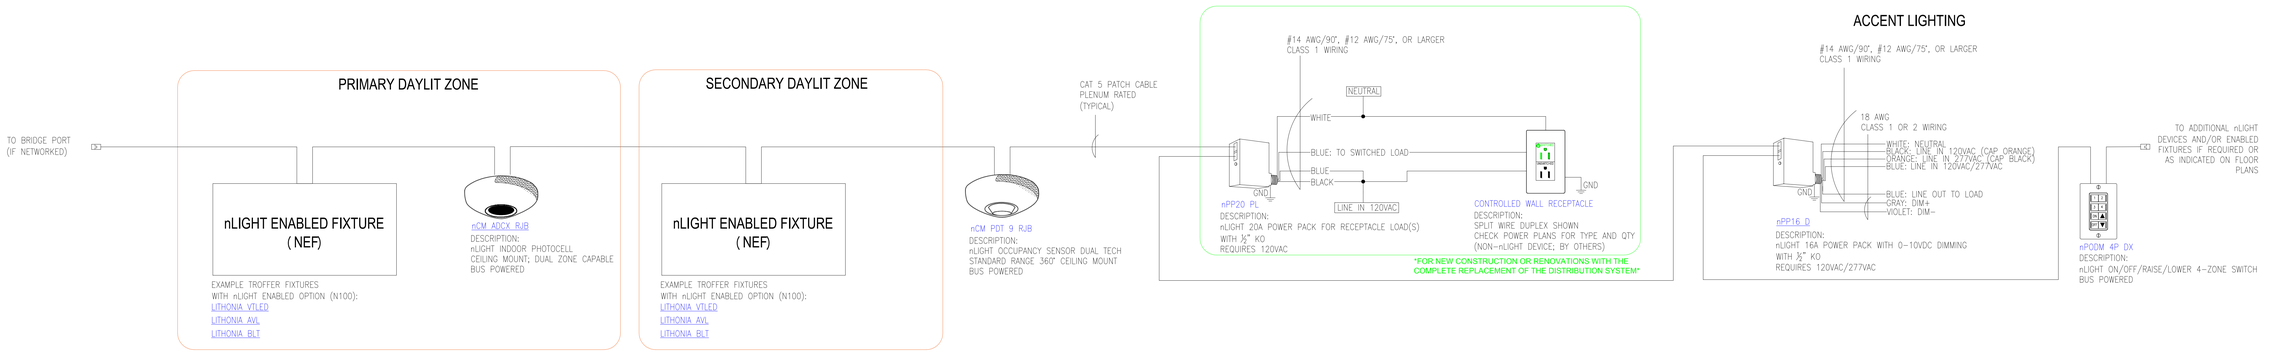

TYPICAL OFFICE WITH DAYLIGHTING USING nLIGHT ENABLED FIXTURES

REFER TO PLANS FOR TYPES AND QUANTITIES

T24 2016 COMPLIANT SEQUENCE OF OPERATION:

1. OCCUPANCY SENSOR PROVIDES PARTIAL ON TO 70% AND AUTOMATIC OFF OF LIGHTS AND CONTROLLED RECEPTACLES BASED ON ROOM OCCUPANCY (USE DEFAULT TIME DELAY FOR OCCUPANCY SENSOR) .
2. DUAL ZONE PHOTOCELL SHALL AUTOMATICALLY REDUCE GENERAL LIGHTING IN BOTH PRIMARY AND SECONDARY DAYLIT ZONES BASED ON DAYLIGHT TO MAINTAIN DESIGN ILLUMINANCE.
3. nPODM 4P DX SWITCH PROVIDES MANUAL OVERRIDE OF THE LIGHTS: ON/OFF/RAISE/LOWER.

SDLA San Diego Lighting Associates

LARGE OFFICE - ENABLED FIXTURES - WITH DAYLIGHTING

nLight Typicals

REV	DATE

Date:

Scale: NOT TO SCALE

Drawn By:

Project #:

DWG Ref:

Sheet: