Large Office - Enabled Fixtures

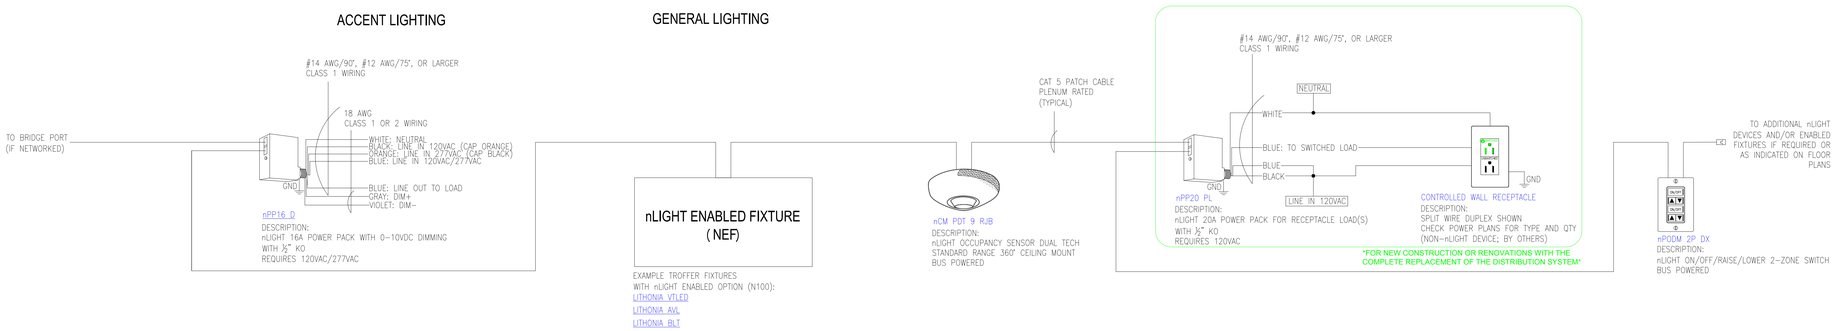

TYPICAL LARGE OFFICE USING nLIGHT ENABLED FIXTURES

REFER TO PLANS FOR TYPES AND QUANTITIES

T24 2016 COMPLIANT SEQUENCE OF OPERATION:

1. OCCUPANCY SENSOR PROVIDES PARTIAL ON TO 70% AND AUTOMATIC OFF OF LIGHTS AND CONTROLLED RECEPTACLES BASED ON ROOM OCCUPANCY (USE DEFAULT TIME DELAY FOR OCCUPANCY SENSOR).
2. nPODM 2P DX SWITCH PROVIDES MANUAL OVERRIDE OF THE LIGHTS: ON/OFF/RAISE/LOWER.

SDLA
San Diego Lighting Associates

LARGE OFFICE - ENABLED FIXTURES

nLight Typicals

REV	DATE

Date:
Scale: NOT TO SCALE
Drawn By:
Project #:
DWG Ref:
Sheet: