Large Office

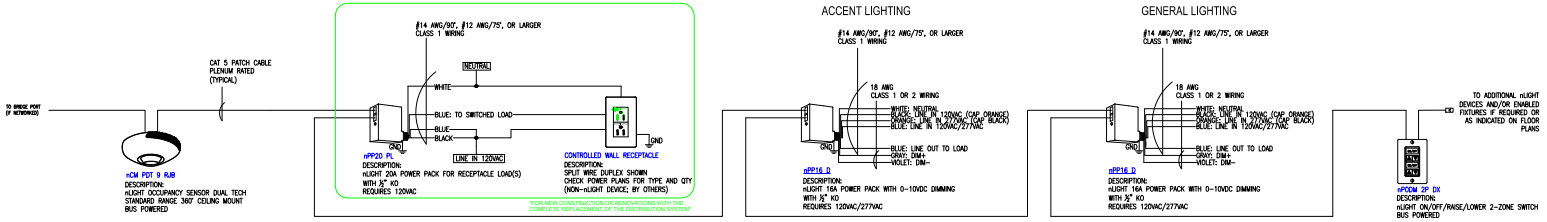

TYPICAL LARGE OFFICE USING nLIGHT POWER PACKS（2 LIGHTING ZONES: GENERAL AND ACCENT)

REFER TO PLANS FOR TYPES AND QUANTITIES

T24 2016 COMPLIANT SEQUENCE OF OPERATION:

1. OCCUPANCY SENSOR PROVIDES PARTIAL ON TO 70% AND AUTOMATIC OFF OF LIGHTS AND CONTROLLED RECEPTACLES BASED ON ROOM OCCUPANCY（USE DEFAULT TIME DELAY FOR OCCUPANCY SENSOR）.
2. nPODM 2P DX SWITCH PROVIDES MANUAL OVERRIDE OF THE LIGHTS: ON/OFF/RAISE/LOWER.

SDLA

LARGE OFFICE

nLight Typicals

REV | DATE

Date
Scale
Drawn By
Project #
DWG Ref:
Sheet