OPEN OFFICE

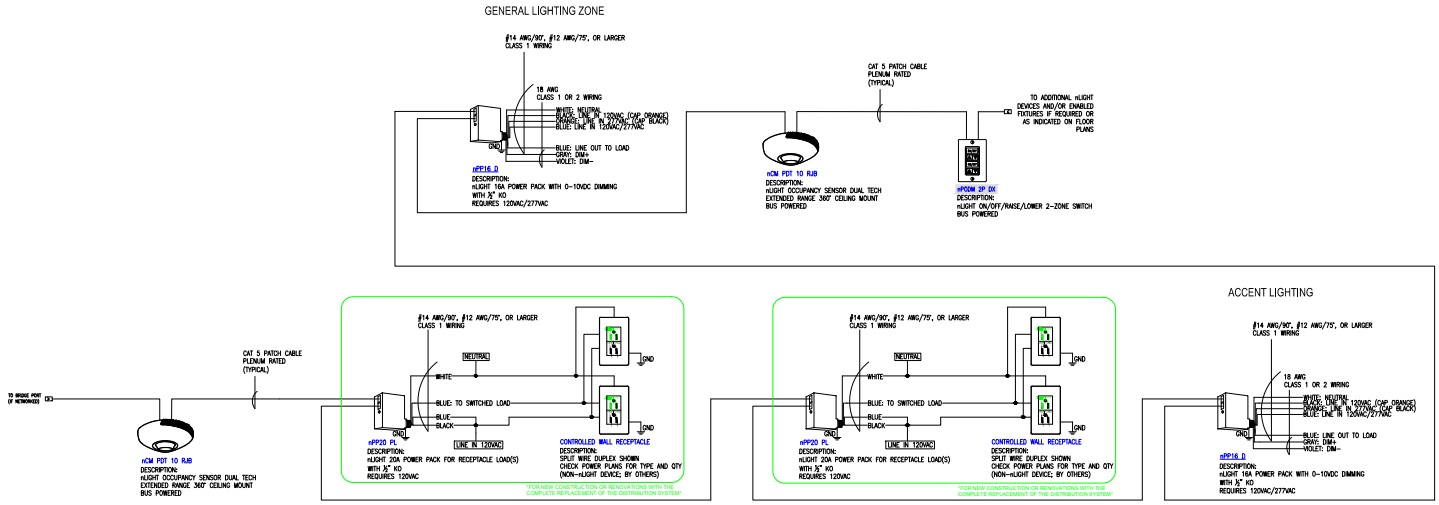

TYPICAL OPEN OFFICE USING nLIGHT POWER PACKS

REFER TO PLANS FOR TYPES AND QUANTITIES

T24 2016 COMPLIANT SEQUENCE OF OPERATION:

1. OCCUPANCY SENSOR PROVIDES AUTOMATIC OFF OF LIGHTS AND CONTROLLED RECEPTACLES BASED ON ROOM OCCUPANCY (USE DEFAULT TIME DELAY FOR OCCUPANCY SENSOR) .
2. nPODM 2P DX SWITCH PROVIDES MANUAL OVERRIDE OF THE LIGHTS: ON/OFF/RAISE/LOWER 4-ZONES.

OPEN OFFICE

nLight Typicals

REV	DATE

Date:
Scale: NOT TO SCALE
Drawn By:
Project #:
DWG Ref:
Sheet: