Small Office - Enabled Fixtures With Daylighting

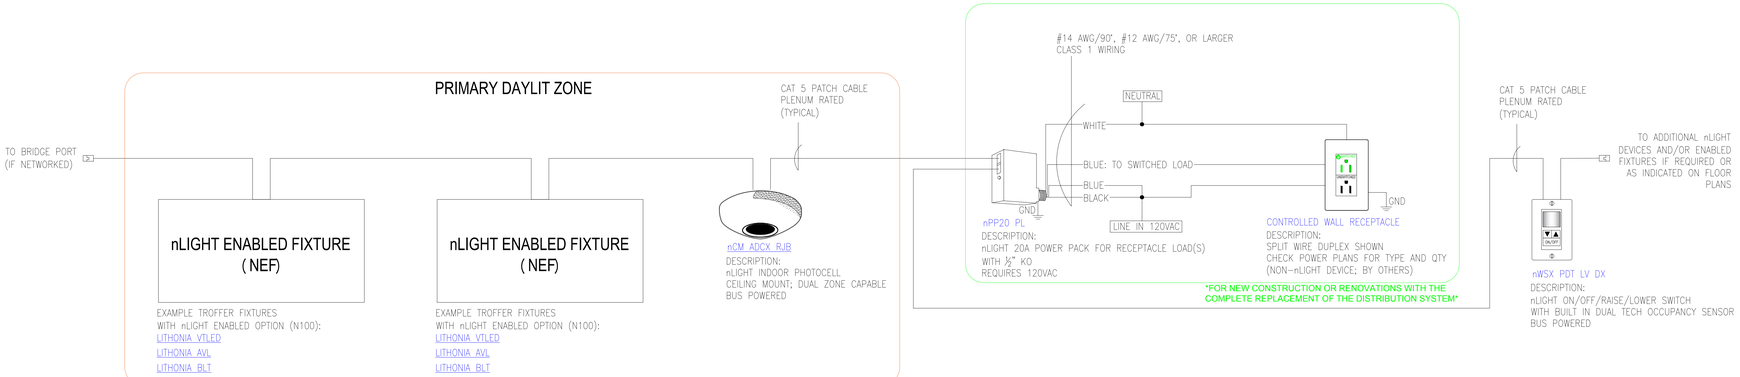

NTS

TYPICAL PRIVATE OFFICE WITH DAYLIGHTING USING nLIGHT ENABLED FIXTURES

REFER TO PLANS FOR TYPES AND QUANTITIES

T24 2016 COMPLIANT SEQUENCE OF OPERATION:

1. OCCUPANCY SENSOR PROVIDES PARTIAL ON TO 70% AND AUTOMATIC OFF OF LIGHTS AND CONTROLLED RECEPTACLES BASED ON ROOM OCCUPANCY（USE DEFAULT TIME DELAY FOR OCCUPANCY SENSOR）.
2. nWSX PDT LV DX SWITCH PROVIDES MANUAL OVERRIDE OF THE LIGHTS: ON/OFF/RAISE/LOWER.

SDLA San Diego Lighting Associates

SMALL OFFICE - ENABLED FIXTURES - WITH DAYLIGHTING

nLight Typicals

REV	DATE

Date:

Scale: NOT TO SCALE

Drawn By:

Project #:

DWG Ref:

Sheet: