Conference Room With Daylighting

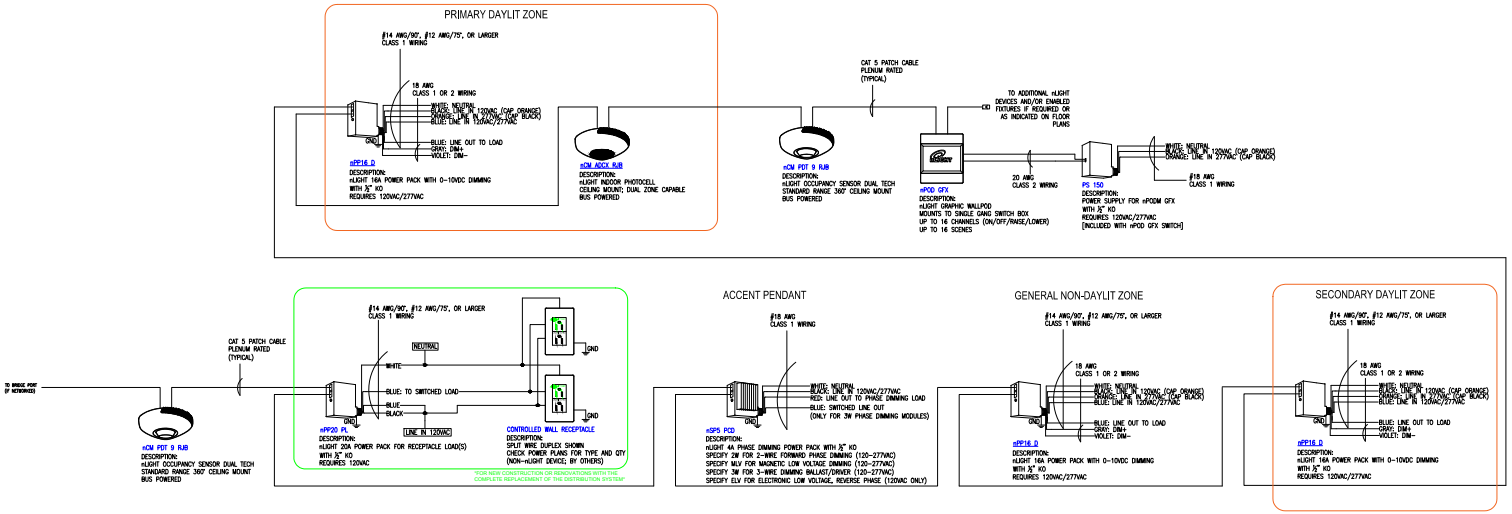

TYPICAL CONFERENCE ROOM WITH DAYLIGHTING USING nLIGHT POWER PACKS AND GRAPHIC WALLPOD SWITCH (MULTIPLE LIGHTING ZONES)

REFER TO PLANS FOR TYPES AND QUANTITIES

T24 2016 COMPLIANT SEQUENCE OF OPERATION:

1. OCCUPANCY SENSOR PROVIDES PARTIAL ON TO 70% AND AUTOMATIC OFF OF LIGHTS AND CONTROLLED RECEPTACLES BASED ON ROOM OCCUPANCY (USE 10 MINUTE DEFAULT TIME DELAY FOR OCCUPANCY SENSOR) .
2. DUAL ZONE PHOTOCELL SHALL AUTOMATICALLY REDUCE GENERAL LIGHTING IN BOTH PRIMARY AND SECONDARY DAYLIT ZONES BASED ON DAYLIGHT TO MAINTAIN DESIGN ILLUMINANCE.
3. nPOD GFX SWITCH PROVIDES MANUAL OVERRIDE OF THE LIGHTS: UP TO 16 CHANNELS ON/OFF/RAISE/LOWER, AND UP TO 16 PRESET SCENES.

CONFERENCE ROOMS

nLight Typicals

REV	DATE

Date:
Scale: NOT TO SCALE
Drawn By:
Project #:
DWG Ref:
Sheet: